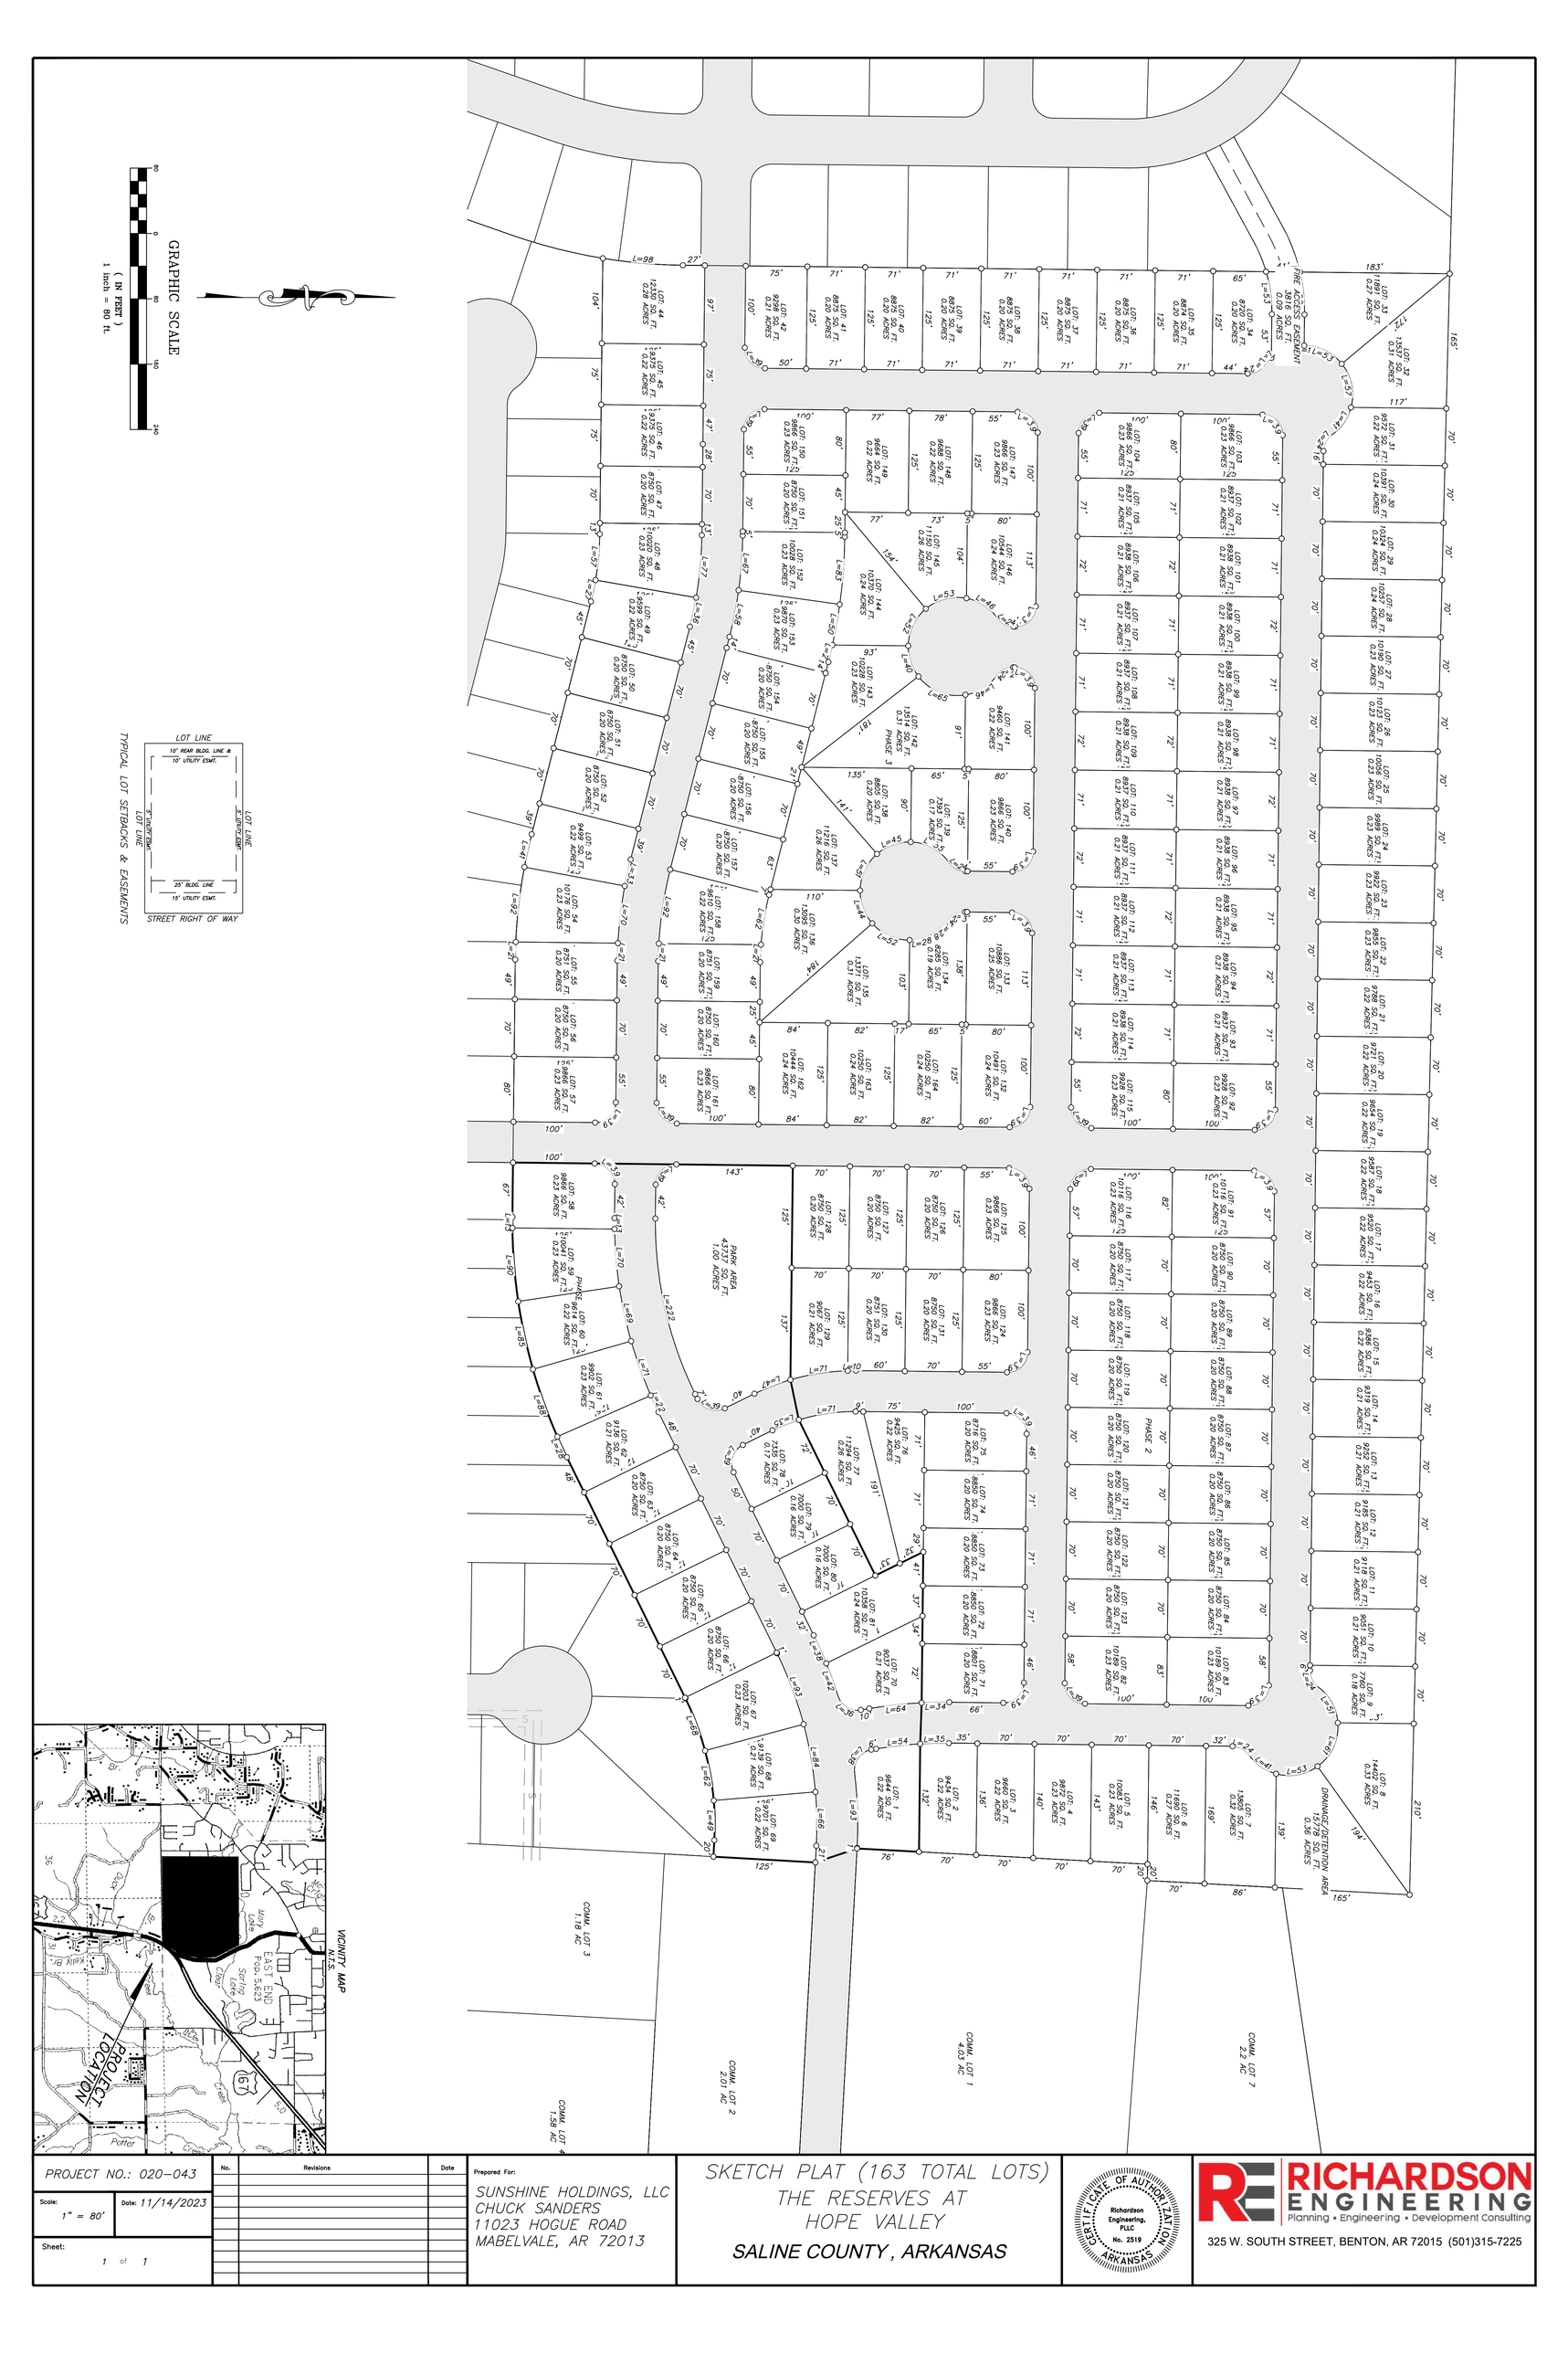
GRAPHIC SCALE
(IN FEET)
1 inch = 80 ft.
80
0
80
160
240
TYPICAL LOT SETBACKS & EASEMENTS
LOT LINE
10' REAR BLDG. LINE & 10' UTILITY ESMT.
LOT LINE
SIDEYARD
SIDEYARD
LOT LINE
25' BLDG. LINE
15' UTILITY ESMT.
STREET RIGHT OF WAY
FIRE ACCESS EASEMENT
PARK AREA
43,737 SQ. FT.
1.00 ACRES
PHASE 1
PHASE 2
PHASE 3
DRAINAGE/DETENTION AREA
COMM. LOT 3
1.18 AC
COMM. LOT 2
2.01 AC
COMM. LOT 1
4.03 AC
COMM. LOT 7
2.2 AC
COMM. LOT 4
1.58 AC
VICINITY MAP
N.T.S.
PROJECT LOCATION
EAST END
Pool 5.623
Sterling Lake
Mary Lake
Porter
PROJECT NO.: 020-043
Scale: 1" = 80'
Date: 11/14/2023
Sheet: 1 of 1
No.
Revisions
Date
Prepared For:
SUNSHINE HOLDINGS, LLC
CHUCK SANDERS
11023 HOGUE ROAD
MABELVALE, AR 72013
SKETCH PLAT (163 TOTAL LOTS)
THE RESERVES AT
HOPE VALLEY
SALINE COUNTY, ARKANSAS
CERTIFICATE OF AUTHORIZATION
Richardson Engineering, PLLC
No. 2519
ARKANSAS
RICHARDSON ENGINEERING
Planning • Engineering • Development Consulting
325 W. SOUTH STREET, BENTON, AR 72015 (501)315-7225